RText (RText)

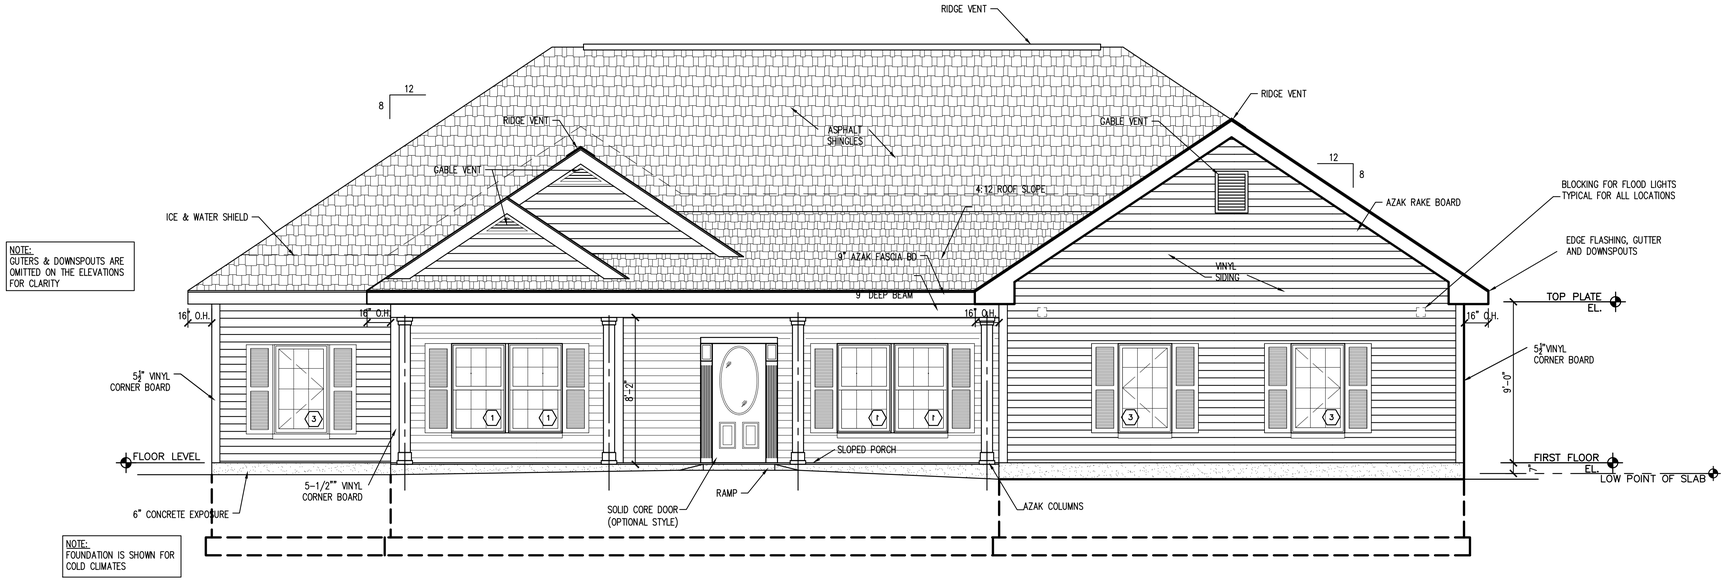

1 FRONT ELEVATION

1/4"=1'-0"

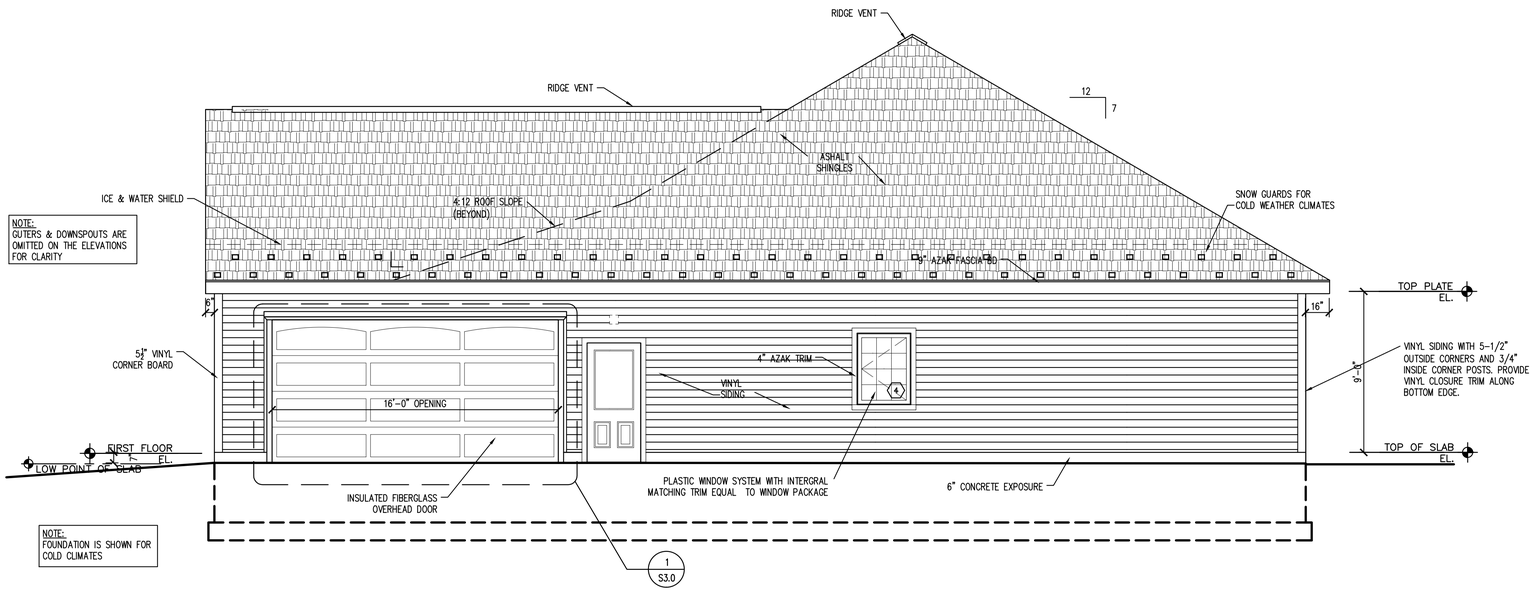

2 RIGHT SIDE ELEVATION

1/4"=1'-0"

NOTE TO THE PRINTER
ALL 6 LINES MUST BE
VISIBLE AFTER PRINTING

HOMES for our TROOPS
www.homesforourtroops.org

6 MAIN STREET
TAUNTON, MA 02780
P: 866-7-TROOPS
F: 508-823-5411

HFOT Home Plans comply with the Veterans Administration requirements on Specially Adaptive Housing (SAH), as per Chapter 7 of the SAH Minimum Property Requirements (MPR). Any changes or modifications to the plans must be authorized by Homes for our Troops COO (Chris Rodelle) and submitted to the VA Regional Loan Office for approval. All HFOT Home Plans are to be used for the sole purpose of constructing an authorized HFOT home for a veteran contracted under the HFOT program. The use of any/all HFOT home design plans are reserved exclusively for the Veterans we serve. Any/all unauthorized distribution, use, or copy is strictly prohibited.

REVISIONS

NO.	BY	DESCRIPTION	DATE
1	JHT	VA SUBMISSION	9-24-11
2	JHT	PLUMBING-CABINETS	1-19-12

PROJECT

HOMES FOR OUR TROOPS
AMERICAN DREAM-2012
VETERAN'S NAME
ADDRESS
CITY, STATE ZIP

SHEET TITLE

ELEVATIONS
NO.1

DRAWN: HFOT
SCALE: NOTED
DATE: 8-14-12
CHECKED:
SHEET OF 18

DRAWING NO: A2.1

HFOT Registered Copyright Notice:
All HFOT home designs and arhitectural plans are proprietary and are considered trademark. All our plans are reserved for the veterans we serve. All HFOT home designs and arhitectural plans are not offered to other programs ("for profit" or "non-profit"), business entities nor individuals for personal use. Such distributions or use is strictly prohibited and outside the scope of our mission. The authorized use of our HFOT home designs and Trademark architectural plans is limited to the sole purpose of constructing one of our HFOT authorized home builds.