RText (RText)

PLUMBING NOTES:

1. WATER HEATER TO HAVE AN 80-GALLON CAPACITY WITH AN EF (ENERGY FACTOR) OVER 0.53.
2. INSULATE PIPES TO MINIMIZE HEAT LOSS IN BOTH CONDITIONED AND UNCONDITIONED SPACES WITH THERMAL RESISTANCE OF R-4.

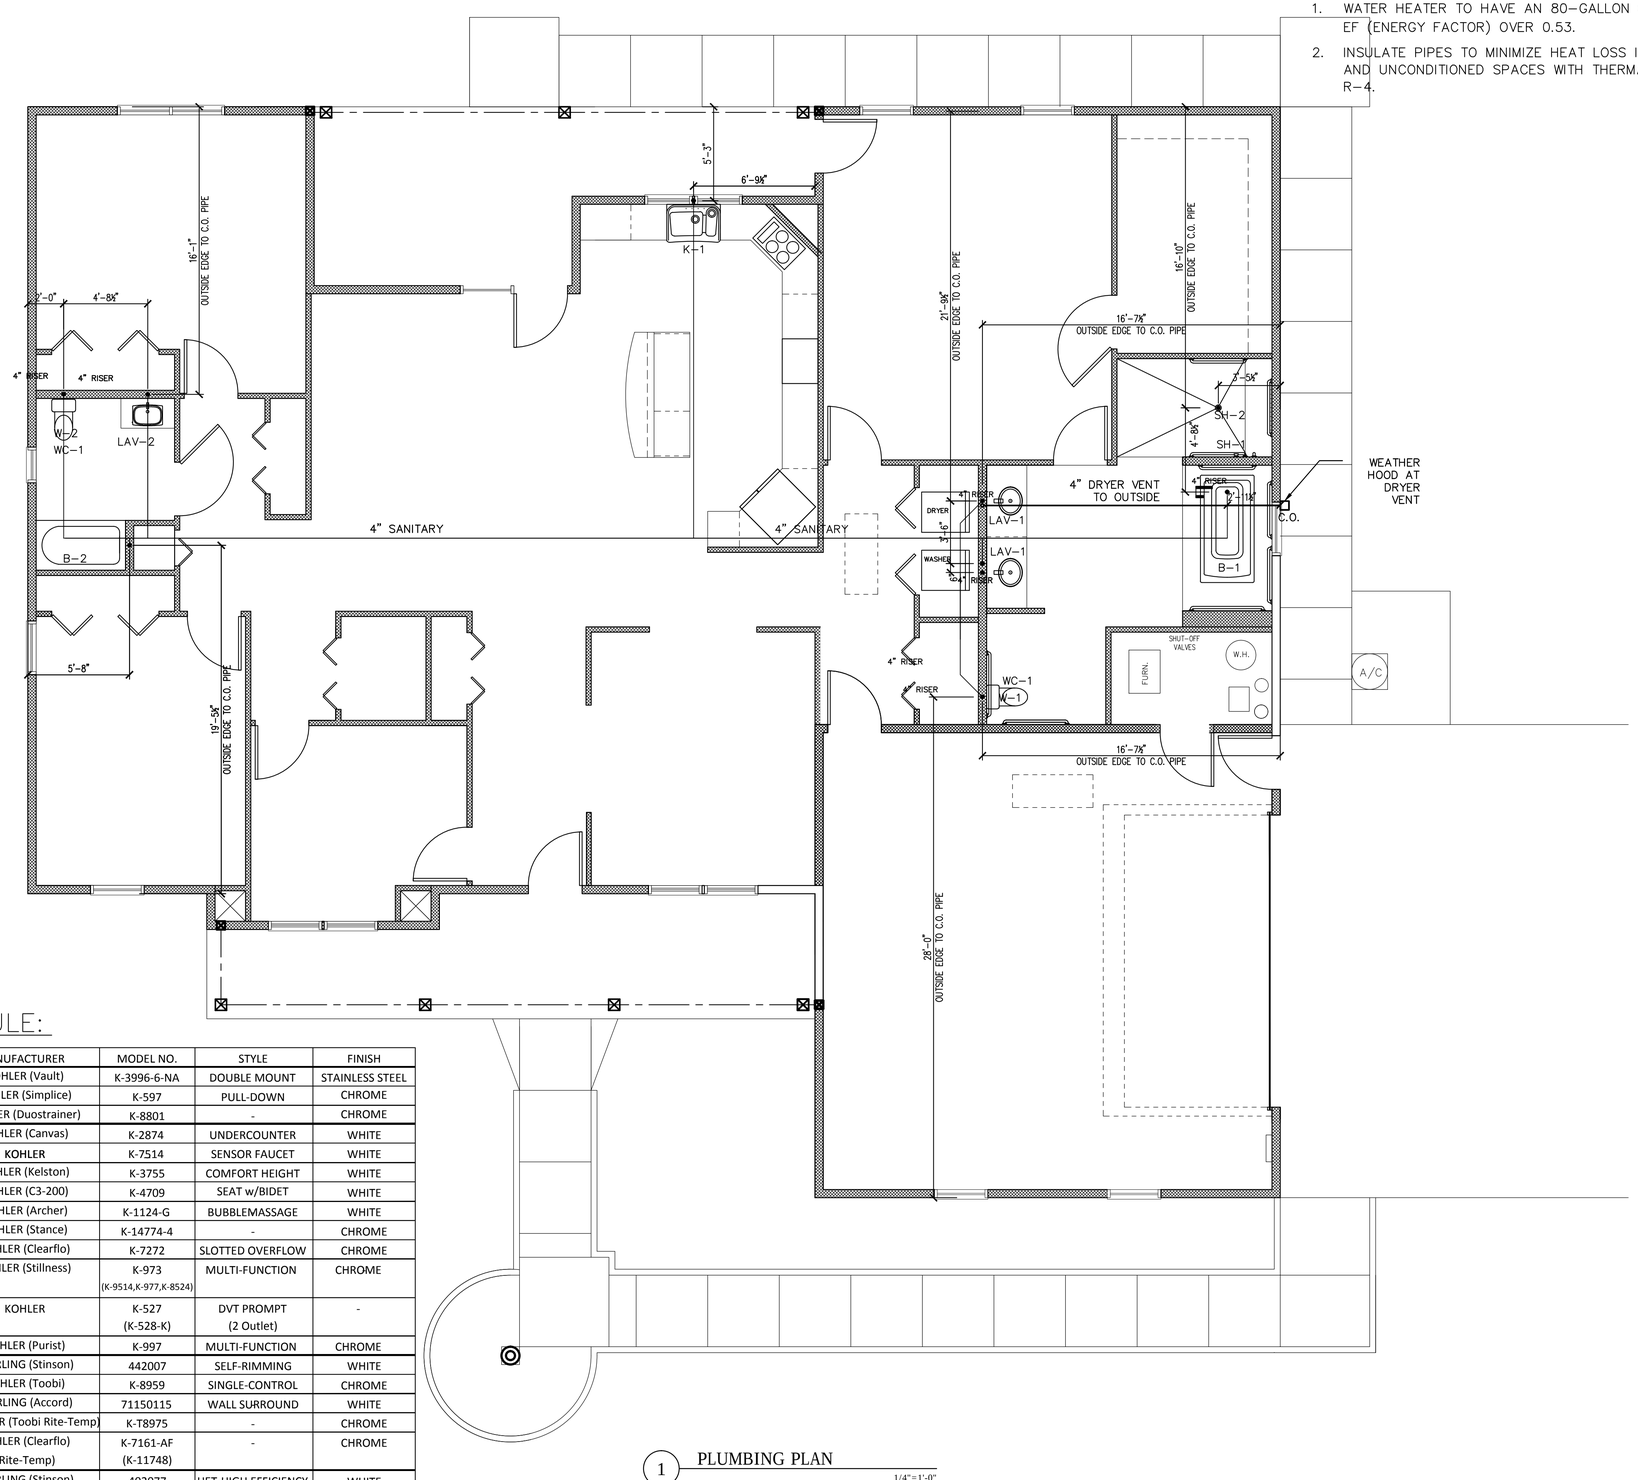

1 PLUMBING PLAN

1/4" = 1'-0"

PLUMBING FIXTURE SCHEDULE:

ITEM	DESCRIPTION	MANUFACTURER	MODEL NO.	STYLE	FINISH
K-1	KITCHEN SINK	KOHLER (Vault)	K-3996-6-NA	DOUBLE MOUNT	STAINLESS STEEL
	KITCHEN FAUCET	KOHLER (Simplice)	K-597	PULL-DOWN	CHROME
	SINK STRAINER	KOHLER (Duostrainer)	K-8801	-	CHROME
(2) LAV-1	LAVATORY (19" X16") -MASTER	KOHLER (Canvas)	K-2874	UNDERCOUNTER	WHITE
	LAV FAUCET	KOHLER	K-7514	SENSOR FAUCET	WHITE
WC-1	TOILET -MASTER	KOHLER (Kelston)	K-3755	COMFORT HEIGHT	WHITE
W-1	WASHLET SEAT	KOHLER (C3-200)	K-4709	SEAT w/BIDET	WHITE
B-1	THERAPY TUB (72"x36"x19"H) -MASTER	KOHLER (Archer)	K-1124-G	BUBBLEMASSAGE	WHITE
	TUB FAUCET	KOHLER (Stance)	K-14774-4	-	CHROME
	TUB DRAIN	KOHLER (Clearflo)	K-7272	SLOTTED OVERFLOW	CHROME
SH-1	HAND-HELD SHOWER HEAD (Hose/Wall Mount/Slide Bar)	KOHLER (Stillness)	K-973 (K-9514,K-977,K-8524)	MULTI-FUNCTION	CHROME
	DIGITAL INTERFACE KEYPAD -MSTR SHOWER (Thermostatic Valve)	KOHLER	K-527 (K-528-K)	DVT PROMPT (2 Outlet)	-
SH-2	SHOWER HEAD -MASTER BATH	KOHLER (Purist)	K-997	MULTI-FUNCTION	CHROME
LAV-2	LAVATORY (20"x14") -2nd BATH	STERLING (Stinson)	442007	SELF-RIMMING	WHITE
	LAV FAUCET	KOHLER (Toobi)	K-8959	SINGLE-CONTROL	CHROME
B-2	TUB -60"x32"x74"H (Wall Surround)- 2nd BATH	STERLING (Accord)	71150115	WALL SURROUND	WHITE
	SHOWER HEAD/VALVE/FAUCET	KOHLER (Toobi Rite-Temp)	K-T8975	-	CHROME
	TUB DRAIN (Pressure-Balancing Valve)	KOHLER (Clearflo) (Rite-Temp)	K-7161-AF (K-11748)	-	CHROME
WC-2	TOILET -2nd BATH	STERLING (Stinson)	402077	HET-HIGH EFFICIENCY	WHITE
W-2	TOILET SEAT -2nd BATH	KOHLER (Cachet)	K-4636	Q3 ADVANTAGE	WHITE

NOTE TO THE PRINTER
ALL 6 LINES MUST BE
VISIBLE AFTER PRINTING

6 MAIN STREET
TAUNTON, MA 02780
P: 866-7-TROOPS
F: 508-823-5411

HFOT Home Plans comply with the Veterans Administration requirements on Specially Adaptive Housing (SAH), as per Chapter 7 of the SAH Minimum Property Requirements (MPR). Any changes or modifications to the plans must be authorized by Homes for our Troops COO (Chris Rodelle) and submitted to the VA Regional Loan Office for approval. All HFOT Home Plans are to be used for the sole purpose of constructing an authorized HFOT home for a veteran contracted under the HFOT program. The use of any/all HFOT home design plans are reserved exclusively for the Veterans we serve. Any/all unauthorized distribution, use, or copy is strictly prohibited.

REVISIONS

NO.	BY	DESCRIPTION	DATE
1	JHT	VA SUBMISSION	9-24-11
2	JHT	PLUMBING-CABINETS	1-19-12

PROJECT

HOMES FOR OUR TROOPS
AMERICAN DREAM-2012
VETERAN'S NAME
ADDRESS
CITY, STATE ZIP

SHEET TITLE

PLUMBING PLAN

DRAWN: HFOT
SCALE: NOTED
DATE: 8-14-12
CHECKED:
SHEET OF 18

DRAWING NO: P1.0

HFOT Registered Copyright Notice:
All HFOT home designs and arhitectural plans are proprietary and are considered trademark. All our plans are reserved for the veterans we serve. All HFOT home designs and arhitectural plans are not offered to other programs ("for profit" or "non-profit"), business entities nor individuals for personal use. Such distributions or use is strictly prohibited and outside the scope of our mission. The authorized use of our HFOT home designs and Trademark architectural plans is limited to the sole purpose of constructing one of our HFOT authorized home builds.

RText (RText)